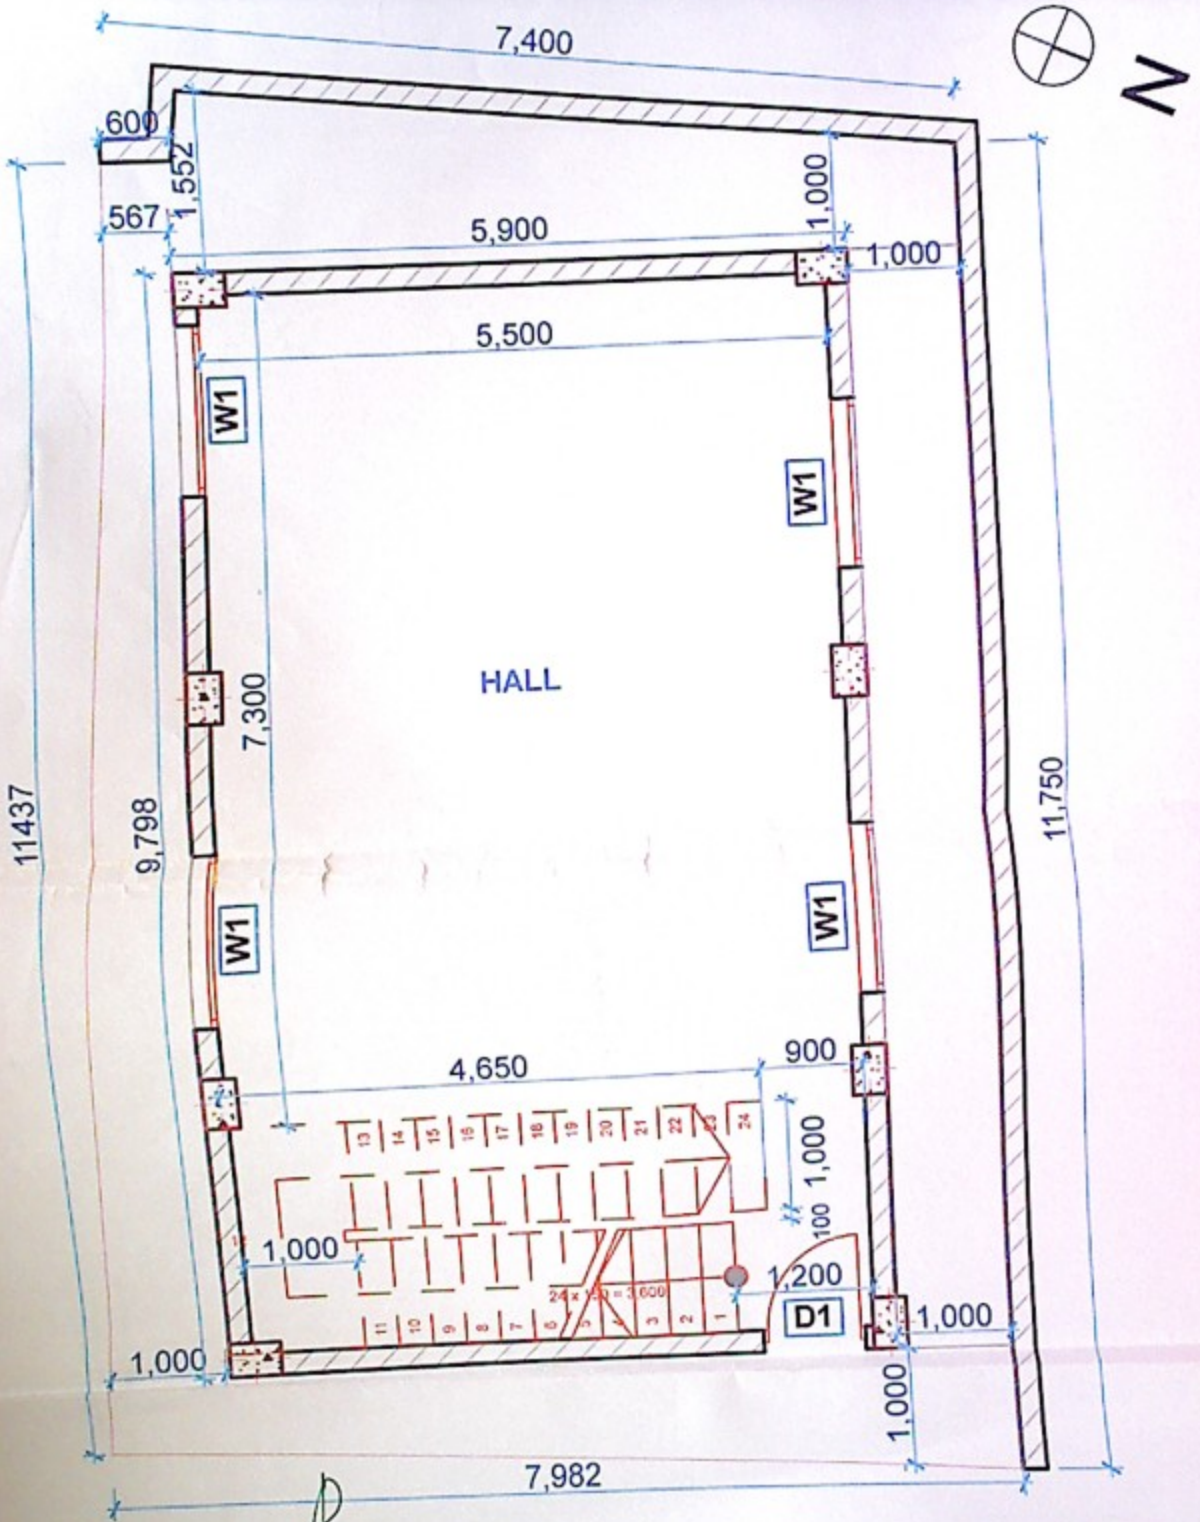

GROUND FLOOR PLAN

BUILT UP AREA : 57.8 Sqm

NOTES :-
1) Do Not Scale The Drawings
2) All Dimensions Are In Millimeters

PROJECT	CONSTRUCTION OF SAMUDAYABHAVANA AT PUTTENAHALLI COLONY IN CHOWDESHWARI WARD no -02	DESIGN	R.KARTHIK RECHAN		
		CHECKED	R.RUDRAPRASAD		
CLIENT	BBMP	DATE	04-02-2021	DRAWN	ABHISHEK M
TITLE	GROUND FLOOR PLAN	DWG NO.	YNKSAPCAR-01	SCALE: NTS	REV: R0

RUDRAPRASAD CONSULTANTS
STRUCTURAL ENGINEERS, ARCHITECTS & PROJECT MANAGEMENT CONSULTANTS

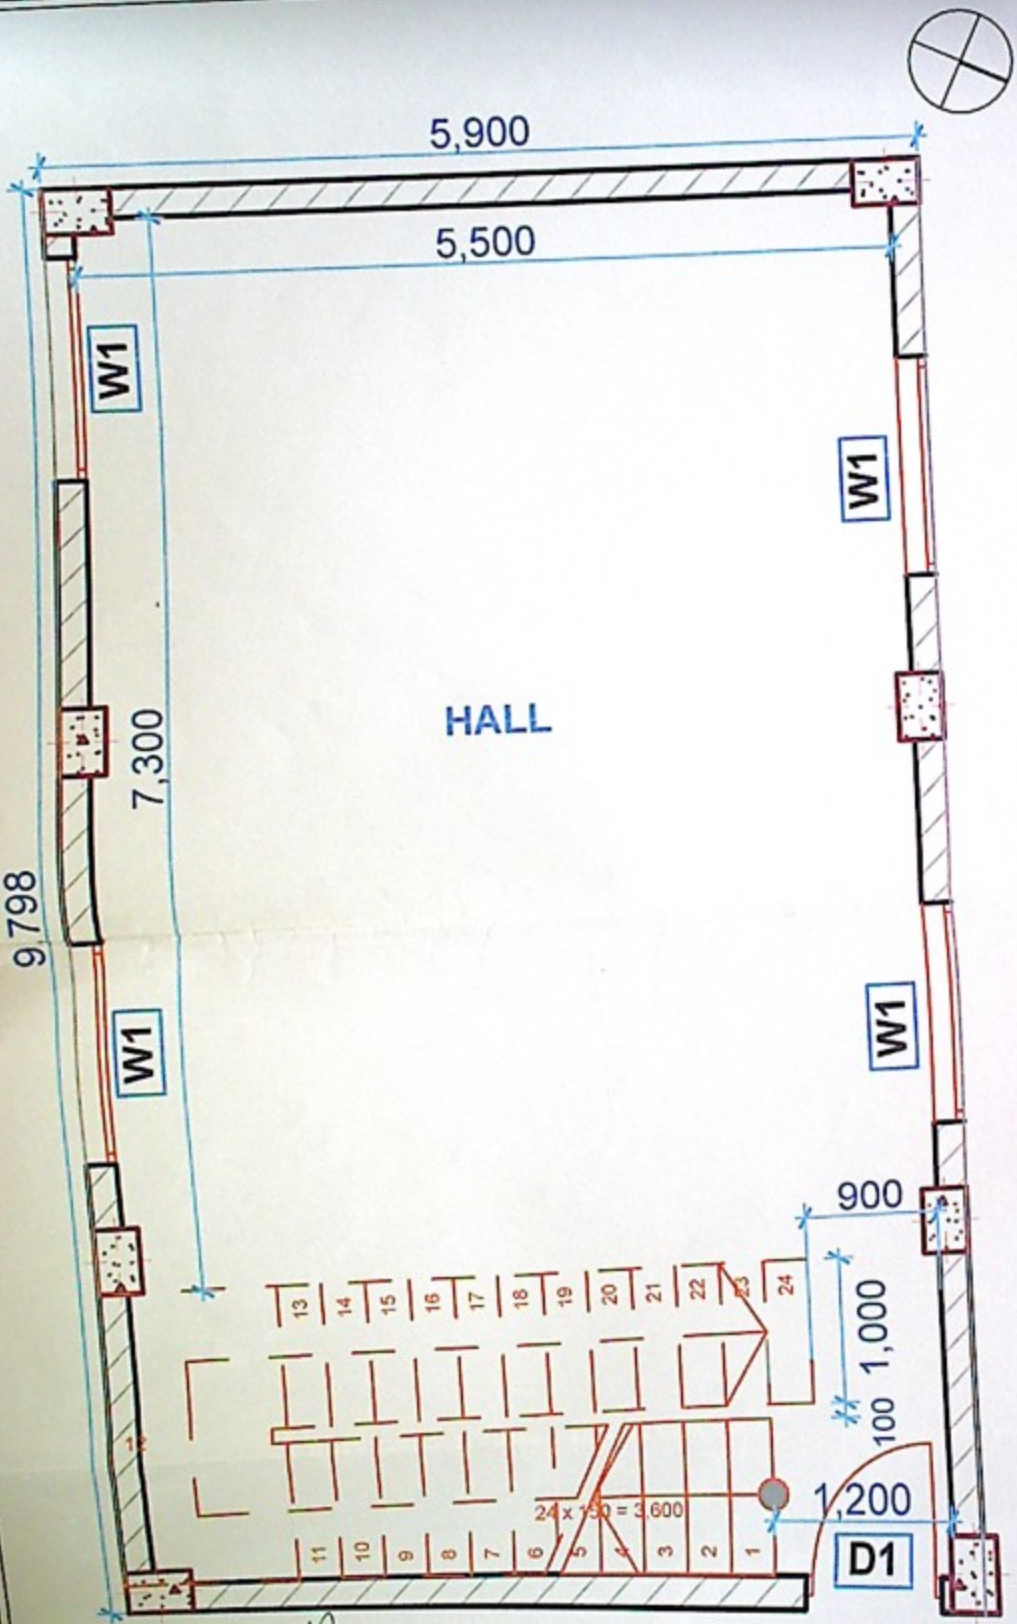

FIRST FLOOR PLAN

BUILT UP AREA : 57.8 Sqm

PROJECT	CONSTRUCTION OF SAMUDAYABHAVANA AT PUTTENAHALLI COLONY IN CHOWDESHWARI WARD no -02	DESIGN	R.KARTHIK RECHAN		RUDRAPRASAD CONSULTANTS
CLIENT	BBMP	CHECKED	R.RUDRAPRASAD		
TITLE	FIRST FLOOR PLAN	DATE	04-02-2021	DRAWN	ABHISHEK M
		DWG NO.	YNKSAPCAR-02	SCALE: NTS	REV: R0

NOTES :-
1) Do Not Scale The Drawings
2) All Dimensions Are In Millimeters